ELEVATION AT LOADING DOCK
3/32"=1'-0"

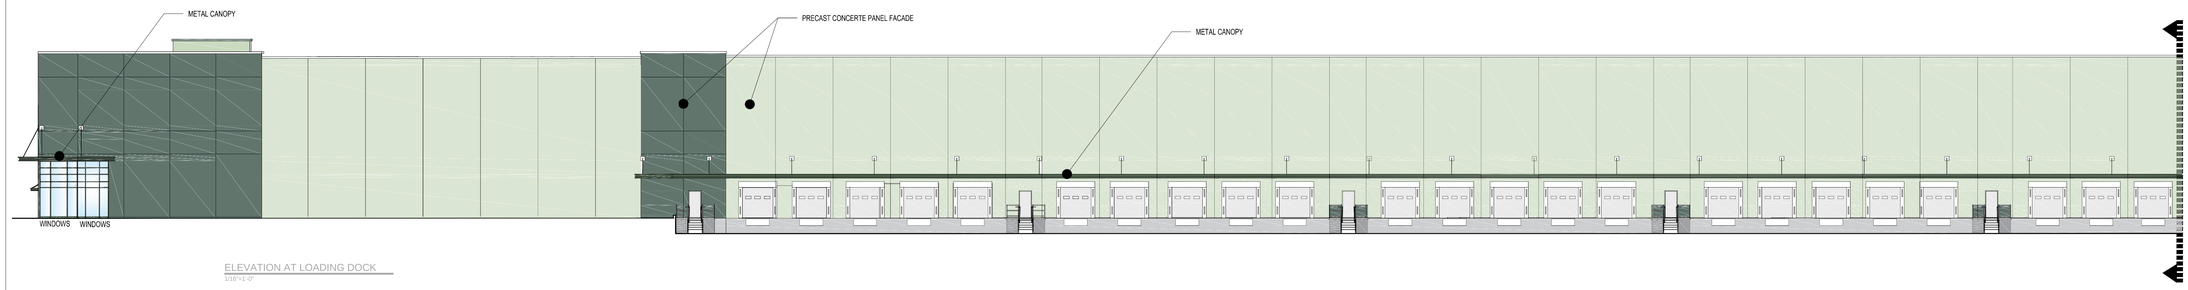

ELEVATION AT LOADING DOCK
1/16"=1'-0"

ELEVATION AT LOADING DOCK
1/16"=1'-0"

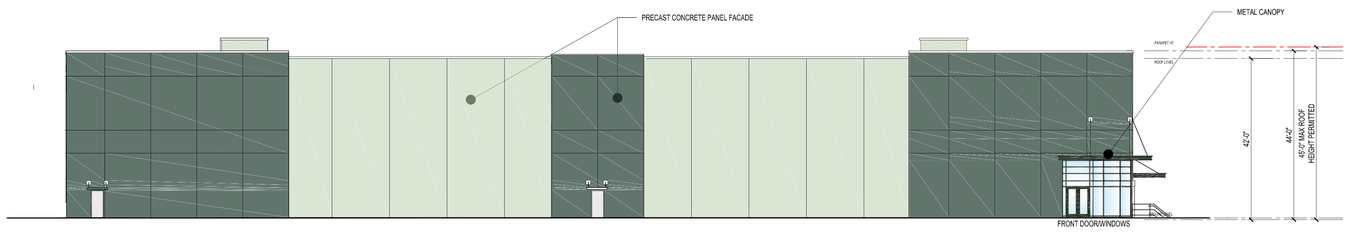

ELEVATION
1/16"=1'-0"

Lawless & Mangione
Architects & Engineers LLP
New York ▪ Florida
www.lawlessmangione.com

480 North Broadway, Yonkers, NY 10701
914 423 8844 Fax 914 423 8981

CONSULTANT:

JMC Planning, Engineering, Landscape Architectural & Land Surveying, PLLC
JMC Site Development Consultants, LLC
John Meyer Consulting, Inc.
120 BEDFORD ROAD - ARMONK, NY 10504
voice 914.273.5225 - fax 914.273.3202
www.jmcpllc.com

CLIENT:

PUTNAM SEABURY PARTNERS LP
9 WEST 57TH STREET, 50TH FLOOR
NEW YORK, NY 10019

NO.	ISSUED FOR	DATE
4.	SUBMISSION TO TOWN PB	5/29/18
3.	SUBMISSION	11/6/17
2.	SUBMISSION	9/5/17
1.	CLIENT REVIEW	8/28/17

REVISIONS

PROJECT:

NORTHEAST INTERSTATE LOGISTICS CENTER
NY 312 & PUGSLEY RD
TOWN OF SOUTHEAST

DWG TITLE:

PROPOSED ELEVATIONS

PROJECT #:	17-0606-00
SCALE:	AS NOTED
DATE:	8-28-17
DRAWN BY:	GJM
CHECKED BY:	BP

SEAL:

DWG NO.:

A-002.00

SHEET: 01 OF 02